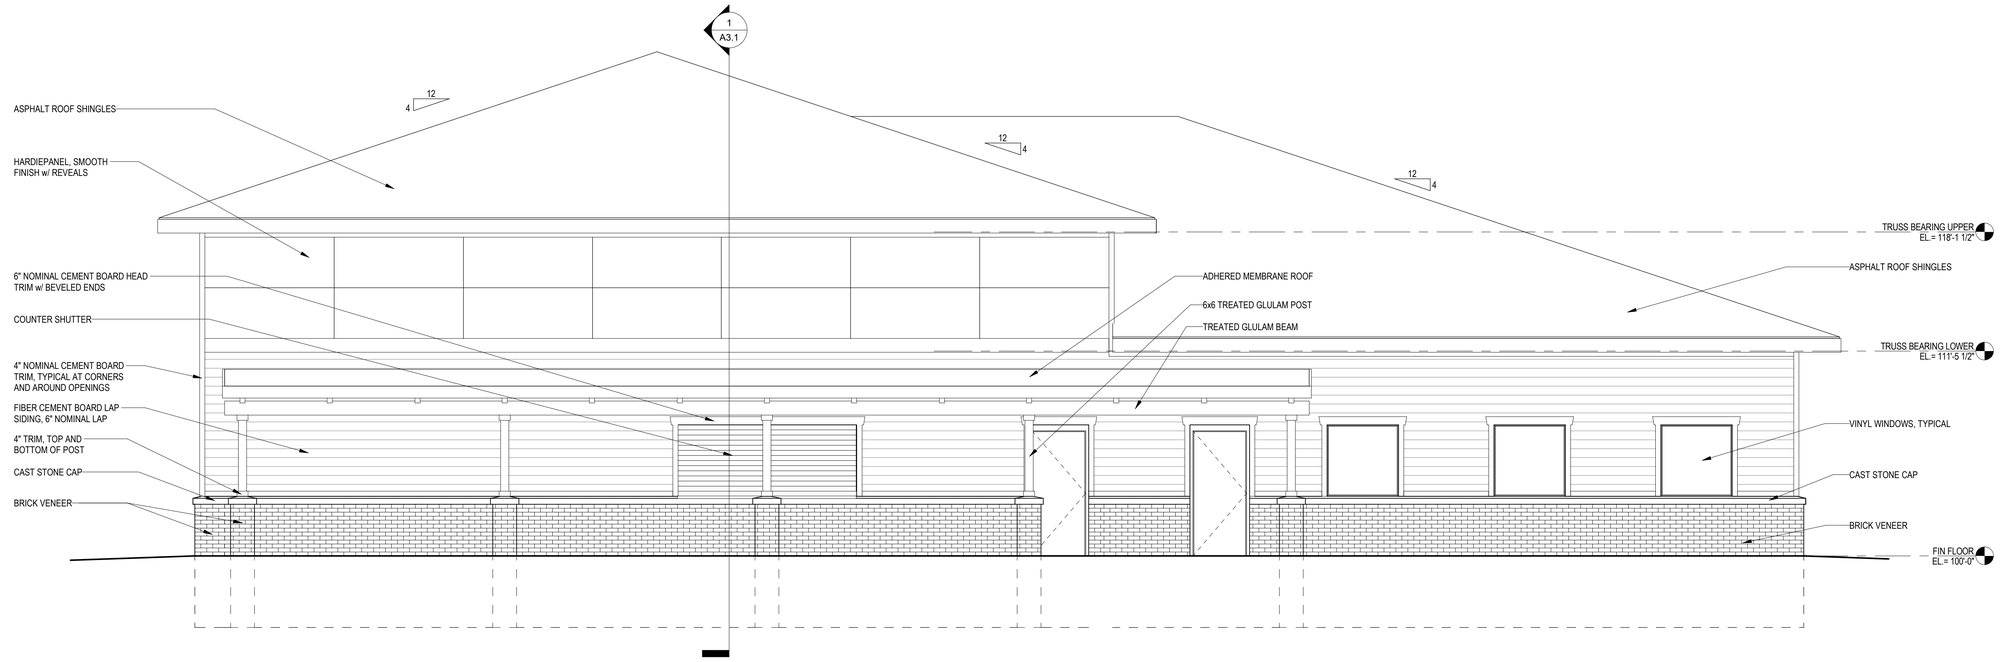

1 ENTRY BUILDING NORTH ELEVATION
SCALE: 1/4" = 1'-0"

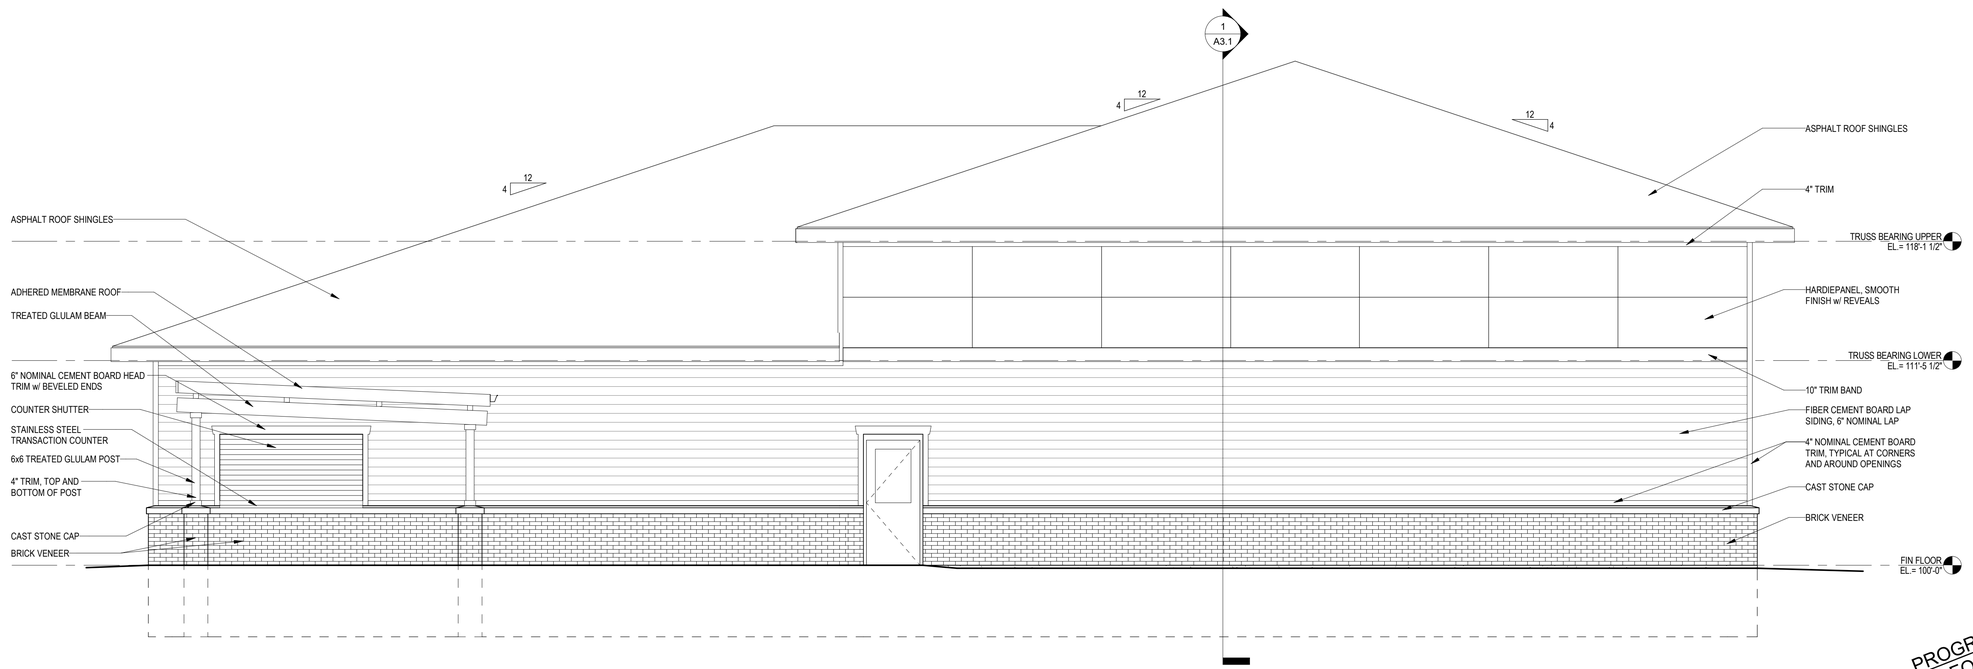

2 ENTRY BUILDING SOUTH SOUTH ELEVATION
SCALE: 1/4" = 1'-0"

PROGRESS DRAWINGS
NOT FOR CONSTRUCTION

THIS DOCUMENT AND THE INFORMATION HEREWITH IS THE EXCLUSIVE PROPERTY OF OLIVER CONSTRUCTION COMPANY. UNAUTHORIZED USE WILL BE PROSECUTED UNDER SECTION 943.205 OF THE WISCONSIN STATUTES AND IF CONVICTED, THE VIOLATOR SHALL BE SUBJECT TO A FINE NOT TO EXCEED $10,000.00 AND/OR IMPRISONMENT NOT TO EXCEED TWO YEARS

REVISIONS

PROJECT INFORMATION
PROJECT NO. : D562.18
DATE : 1/17/19
DRAWN BY : JSD
SCALE : AS NOTED
SHEET TITLE : ENTRY BUILDING EXTERIOR ELEVATIONS

OLIVER
CONSTRUCTION CO.
1770 EXECUTIVE DRIVE
OCONOMOWOC, WI 53066
PHONE: (262) 567-6677
FAX: (262) 567-4676

PROJECT TITLE
NEW BUILDINTS FOR
FALL RIVER ATHLETIC COMPLEX
ENTRY AND FIELD BUILDINGS
310 PRAIRIE STREET FALL RIVER, WI 53932

SHEET NO.
A2.1