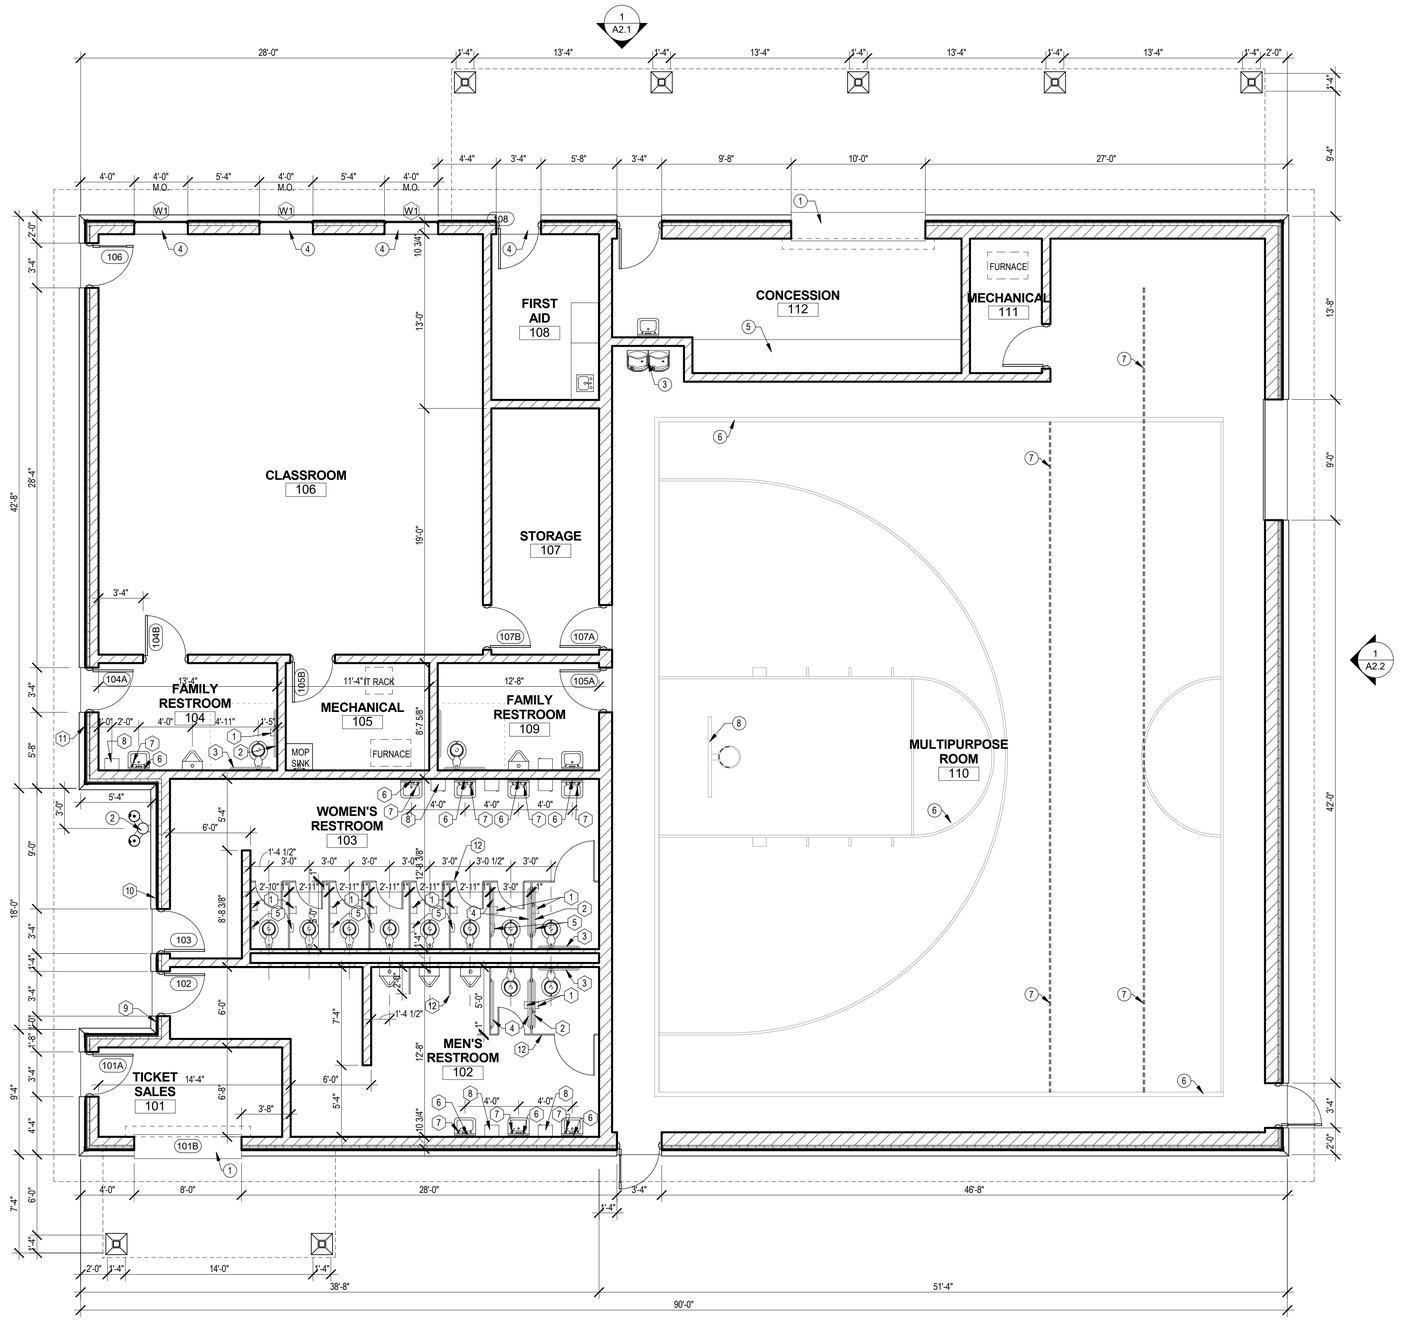

1 ENTRY BUILDING FLOOR PLAN (ALTERNATE RESTROOM)
SCALE: 3/16" = 1'-0"

GENERAL FLOOR PLAN NOTES

1. ALL DIMENSIONS ARE TO FINISHED FACE OF NEW OR EXISTING WALLS, UNLESS OTHERWISE NOTED.
2. DOOR FRAMES ARE LOCATED 4" NOMINAL FROM PERPENDICULAR WALLS UNLESS DIMENSIONED OTHERWISE
3. MOUNT TOILET ROOM ACCESSORIES ACCORDING TO MANUFACTURERS' RECOMMENDATIONS AND IN COMPLIANCE WITH ANSI A117.1
4. HOLLOW METAL FRAMES AT EXTERIOR WALLS TO BE THERMAL-BREAK AND FOAM-FILLED
5. USE BULLNOSE BLOCK AT ALL OUTSIDE CORNERS OF EXPOSED INTERIOR BLOCK

FLOOR PLAN KEY NOTES

1. STAINLESS STEEL COUNTER
2. WALL-MOUNTED OUTDOOR BI-LEVEL DRINKING FOUNTAIN AND BOTTLE FILLING STATION (ELKAY EZH20)
3. BI-LEVEL ELECTRIC WATER COOLER w/ BOTTLE FILLING STATION (ELKAY EZH20)
4. PLAM WINDOW STOOL, TYPICAL, SEE FINISH SCHEDULE
5. PLASTIC LAMINATE COUNTER w/ INTEGRAL BACKSPLASH ON WALL BRACKETS
6. COURT MARKINGS ON FLOOR BY OWNER
7. ELECTRIC ROLL-UP GYM CURTIN / DIVIDER (50' OR 60' LONG) MOUNTED TO ROOF TRUSSES. 6' HIGH VINYL BASE WITH MESH ABOVE. BY OWNER
8. BACKBOARD BY OWNER

TOILET ROOM ACCESSORY LEGEND

1. TOILET PAPER DISPENSER - SURFACE MOUNTED. 8" IN FRONT OF WATER CLOSET
2. 3'-6" SIDE GRAB BAR WITH 18" VERTICAL GRAB BAR. LOCATE HORIZ BAR 12" FROM REAR WALL AND 35" TO TOP OF BAR. LOCATE BOT OF VERTICAL BAR 40" AFF AND 40" FROM REAR WALL
3. 3'-0" REAR GRAB BAR, 35" AFF TO TOP OF BAR. LOCATE FROM WATER CLOSET CENTER, 12" MIN. TOWARD SIDE WALL AND 24" MIN. TO TRANSFER SIDE
4. 3'-6" SIDE GRAB BAR. LOCATE HORIZ BAR 12" FROM REAR WALL AND 35" TO TOP OF BAR
5. SANITARY NAPKIN DISPOSAL - SURFACE MOUNTED
6. 1'-6" WIDE x 3'-0" HIGH MIRROR w/ WELDED STAINLESS STEEL FRAME. MOUNT WITH BOTTOM OF REFLECTING SURFACE 40" AFF
7. PUMP SOAP DISPENSER INSTALLED IN SINK
8. PAPER TOWEL DISPENSER - SURFACE MOUNTED
9. RESTROOM SIGN - ACCESSIBLE MEN'S RESTROOM
10. RESTROOM SIGN - ACCESSIBLE WOMEN'S RESTROOM
11. RESTROOM SIGN - ACCESSIBLE FAMILY RESTROOM
12. TYPICAL TOILET PARTITION / URINAL SCREEN - SOLID PLASTIC (HDPE) FLOOR MOUNTED, OVERHEAD BRACED: SCRANTON "HINY HIDERS" SERIES. SEE FINISH SCHEDULE FOR COLOR. PROVIDE (1) HOOK PER STALL

PROGRESS DRAWINGS
NOT FOR CONSTRUCTION

THIS DOCUMENT AND THE INFORMATION HEREWITH IS THE EXCLUSIVE PROPERTY OF OLIVER CONSTRUCTION COMPANY. UNAUTHORIZED USE WILL BE PROSECUTED UNDER SECTION 943.205 OF THE WISCONSIN STATUTES AND IF CONVICTED, THE VIOLATOR SHALL BE SUBJECT TO A FINE NOT TO EXCEED $10,000.00 AND/OR IMPRISONMENT NOT TO EXCEED TWO YEARS

REVISIONS

PROJECT INFORMATION
PROJECT NO. : D562.18
DATE : 1/17/19
DRAWN BY : JSD
SCALE : AS NOTED
SHEET TITLE : ENTRY BUILDING FLOOR PLAN

PROJECT TITLE
NEW BUILDINTS FOR
FALL RIVER ATHLETIC COMPLEX
ENTRY AND FIELD BUILDINGS
310 PRAIRIE STREET FALL RIVER, WI 53932

1770 EXECUTIVE DRIVE
OCONOMOWOC, WI 53066
PHONE: (262) 567-6677
FAX: (262) 567-4676
OLIVER CONSTRUCTION CO.

SHEET NO.
A1.1